APPENDIX 2

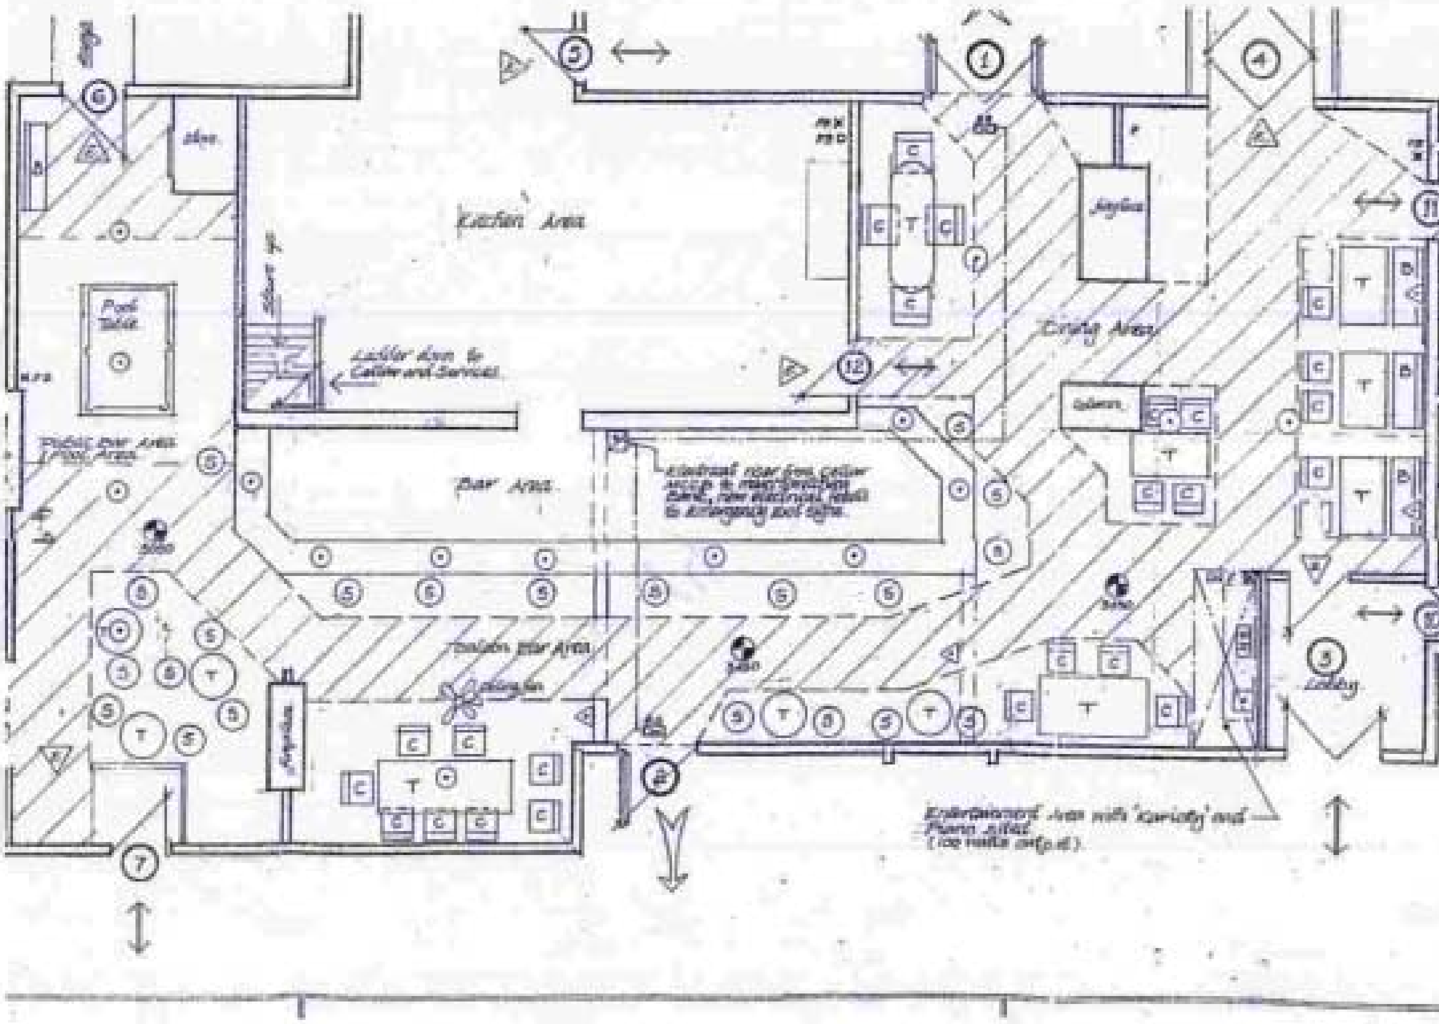
Kitchen Area
Bar Area
Dining Area
Pool Table
Public Bar Area / Pool Area
Ladder Area to Cellar and Services
Stairs up
Saloon Bar Area
Lobby
Entertainment Area with 'Karioky' and Piano sited (100 watts amp p.a.)
1
2
3
4
5
6
7
11
12
T
C
S
B

APPENDIX 2

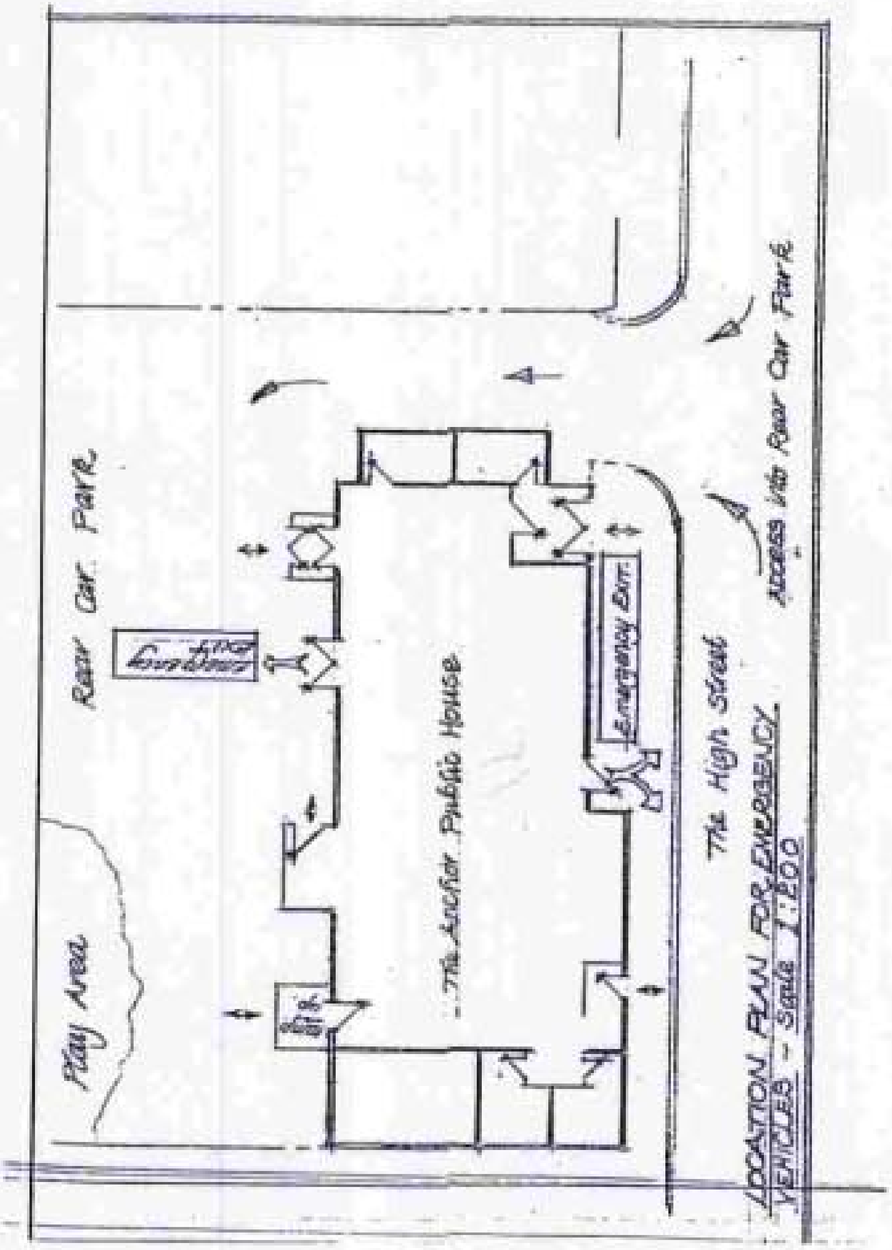

LOCATION PLAN FOR EMERGENCY VEHICLES - Scale 1:200