
APPENDIX ONE

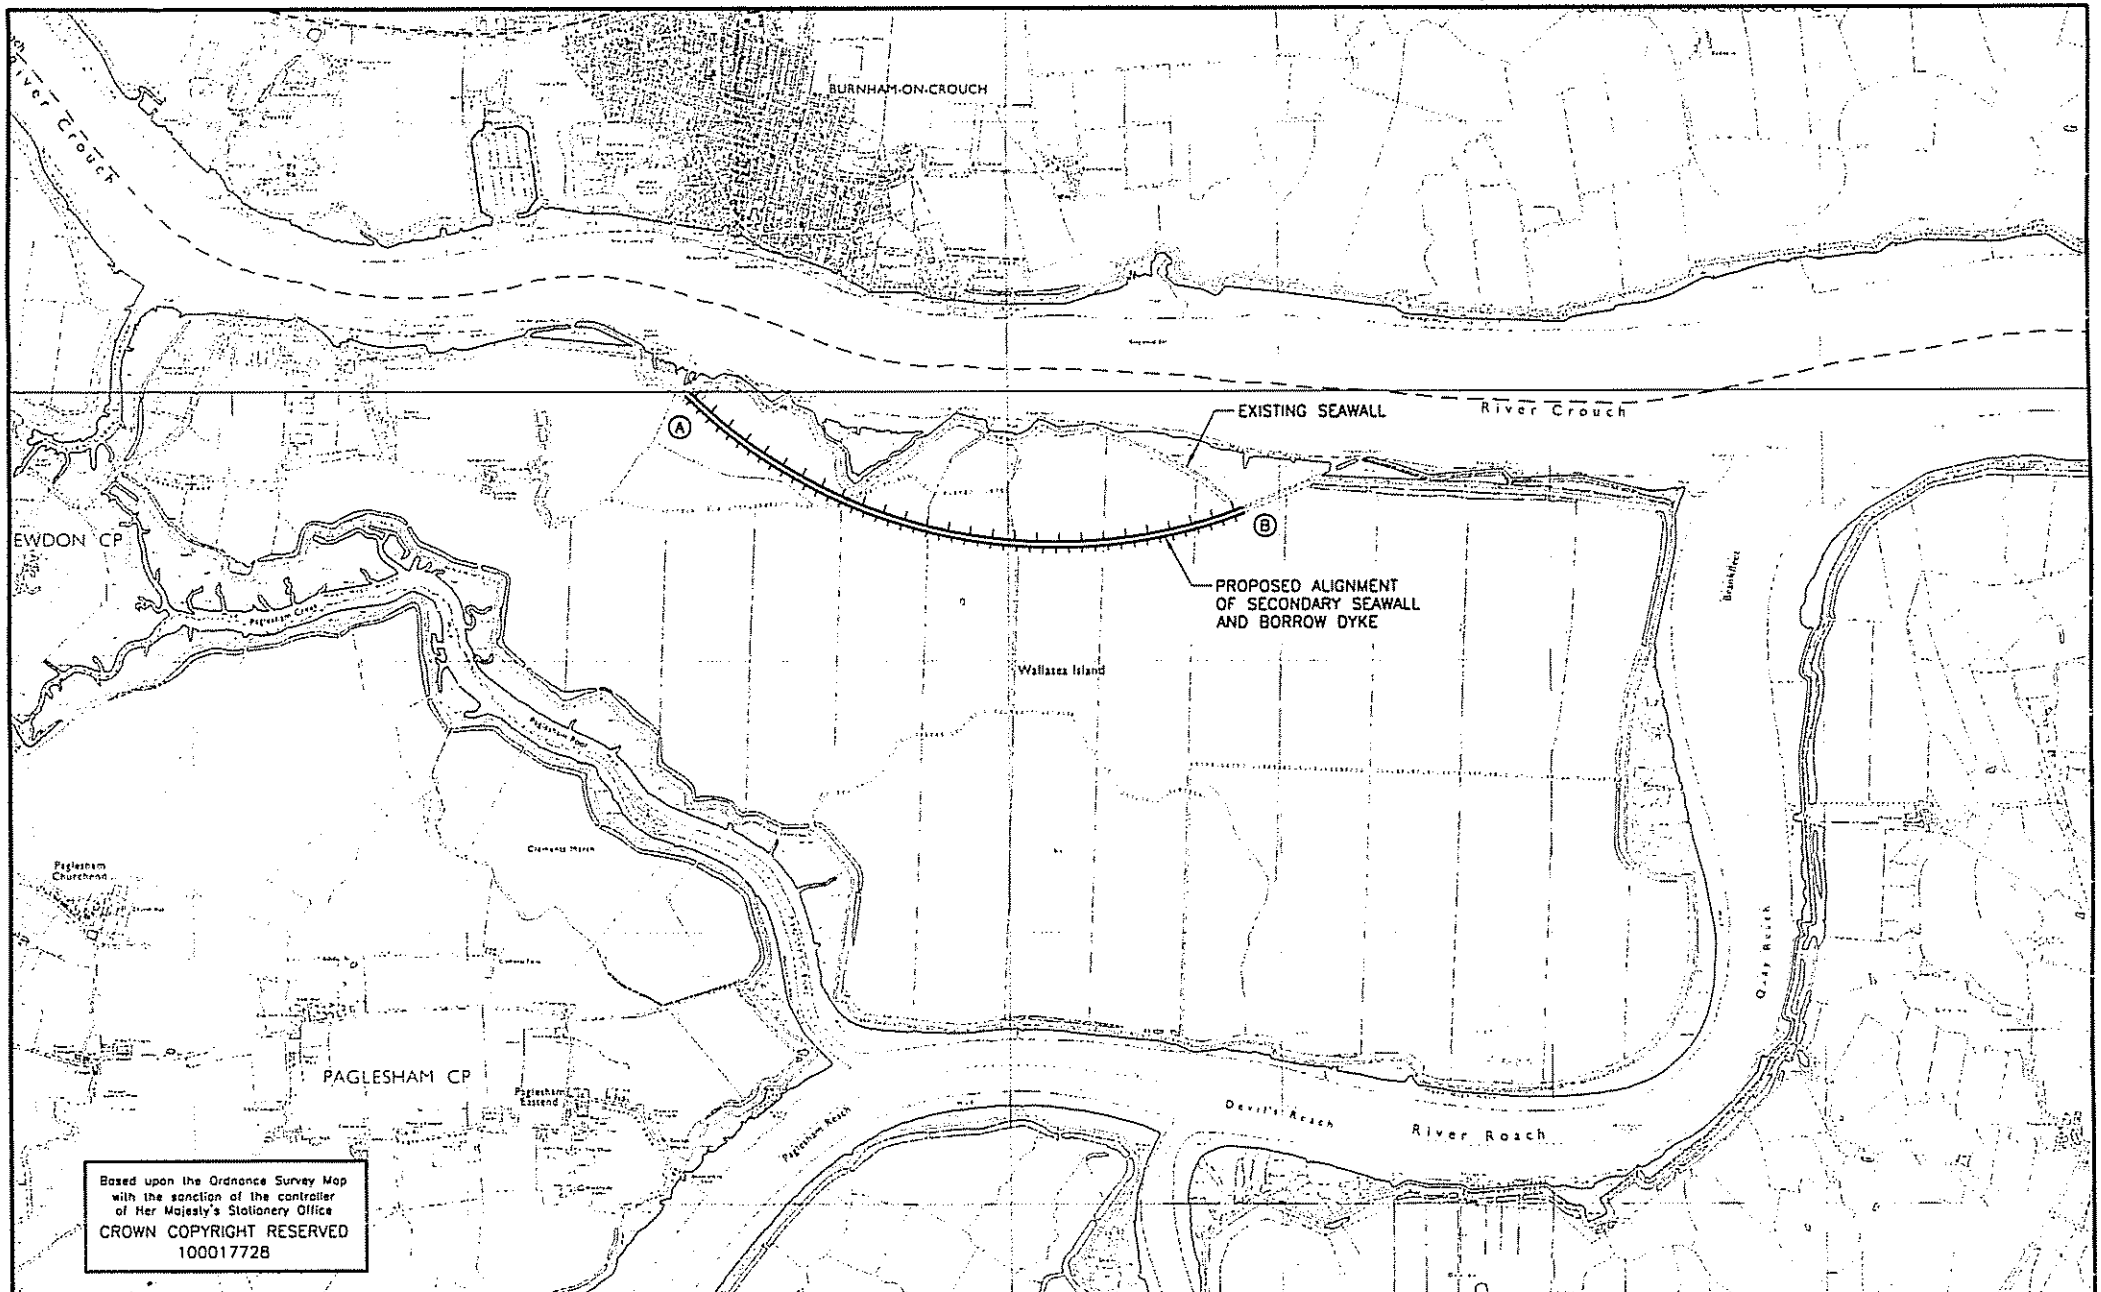

TITLE: PLAN OF WORKS	PROJECT: PROPOSED SECONDARY SEAWALL ON WALLASEA ISLAND	ROYAL HASKONING / POSFORD HASKONING LTD ENVIRONMENT	Job No. 3H6569	DATE October 2001	SCALE not to scale
			ACAD Ref. Figure 2.1	CHECKED HM	PASSED NM
			DRAWN A.I.Keast	ORG No. Figure 2.1	REV

This drawing is Copyright ©